



REVISION TABLE			
REV.	DRAWING No.	DATE	DESCRIPTION
A	BHA/DRA/35B-13-01	12/11/90	ORIGINAL ISSUE
B	BHA/DRA/35B-13-01	.	DWG CHANGES
C	BHA/DRA/35B-13-01	19/06/92	BHP ED 1007
D	BHA/DRA/35B-13-01	.	BHP ED 1013
E	BHA/DRA/35B-13-01	17/06/96	CONSOLIDATION
F	BHA/DRA/35B-13-01	15/04/98	ECR-33
G	BHA/DRA/35B-13-01	20/08/98	ECR-60 - ADD ITEM 320

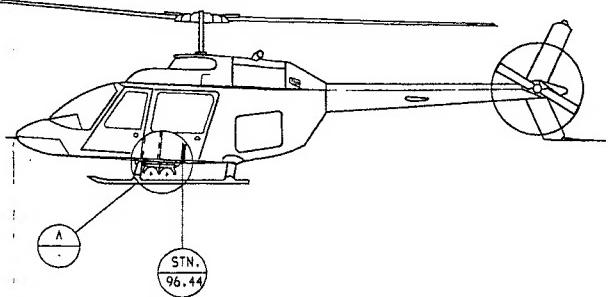


LOCATION DIAGRAM

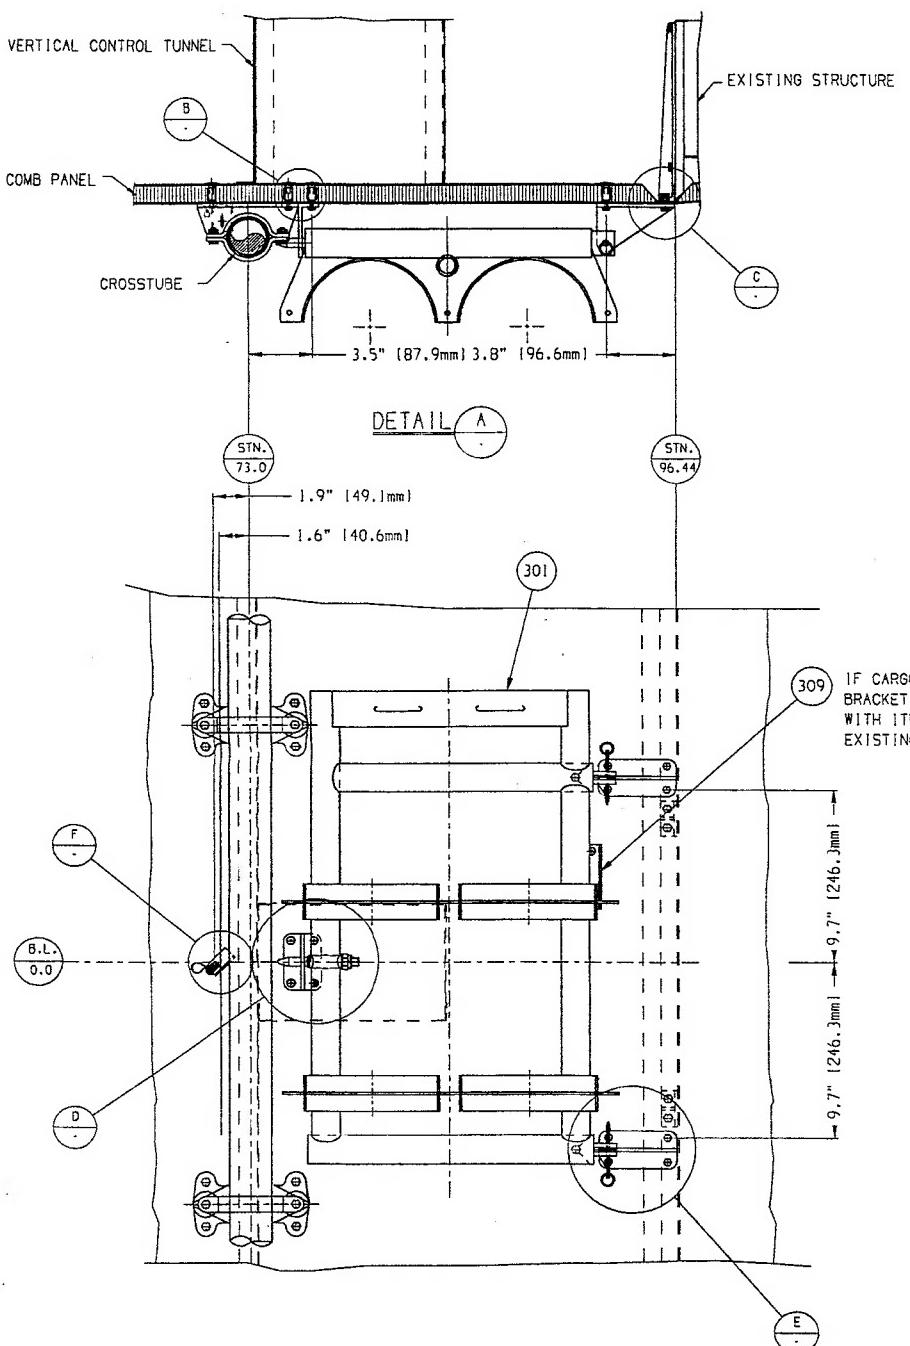

**FORWARD BOTTLE RACK INSTALLATION
VIEW LOOKING UP**

FWD

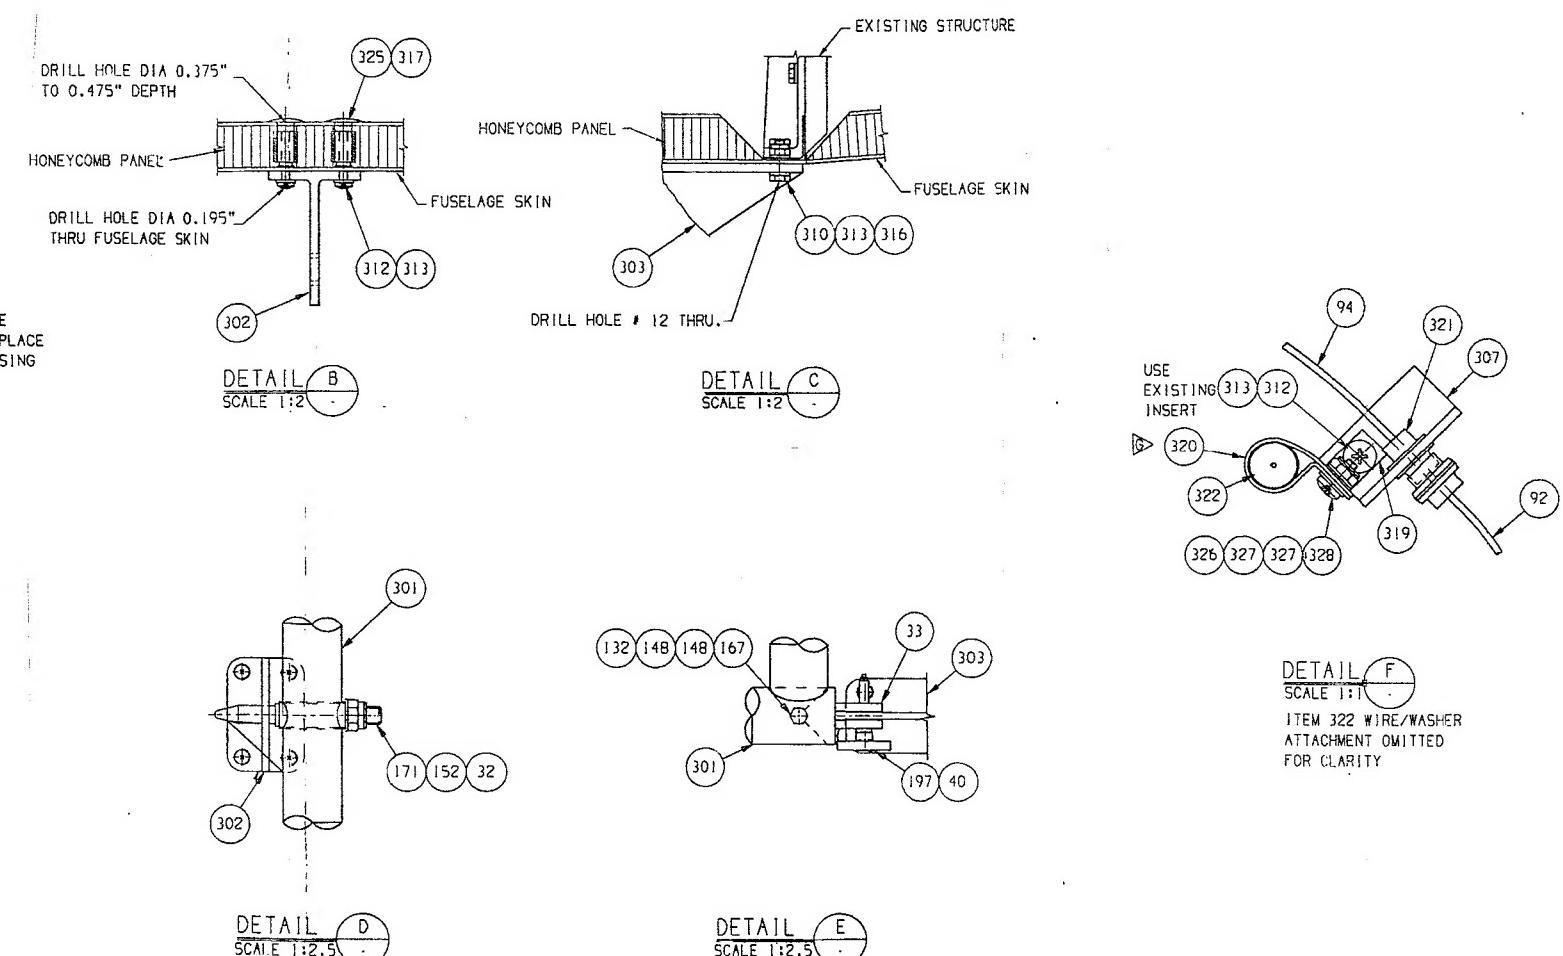

REFERENCE DRAWINGS			MANUFACTURING OPERATIONS		MATERIAL	DIMENSIONS IN INCHES (mm)	Helitech PTY LTD			DRAWN	NORA KINNUNEN	Client	HELITECH PTY. LTD.			
BHA/DRA/358-01-01	MATERIALS LIST		ALL DIMENSIONS TO BE MET AFTER PLATING. REMOVE ALL BURRS. BREAK ALL SHARP EDGES 0.015"-0.01" 0.4mm-0.3mm	SURFACE ROUGHNESS U.N.O INCLUDING PEAMED HOLES FOR DRILLED HOLES	MATERIAL	<p>APPROVED pursuant to a direction given by Regulation 3.1 of the Civil Aviation Regulations on date: 1-7-98</p> <p>signature: C.W.Whitney</p> <p>name: C.W. WHITNEY</p> <p>being an Authorised Person for and on behalf of Helitech Pty Ltd Certificate of Approval 3300 A.C.N. 010 500 987</p>	<p>BRISBANE HELIPORT LAMINGTON AVE, EAGLEFARM Incorporated In Queensland</p> <p>PHONE: (07) 32684077 FAX: (07) 32687815 AS 1100</p> <p>C Helitech Pty Ltd (1998).</p> <p>This drawing and designs contained herein remain the property of HELITECH PTY. LTD. They may not be copied or reproduced without written permission from the above.</p>	DATE	20/08/98	Title	KWIKE FLOT INSTALLATION FORWARD BOTTLE RACK INSTALLATION DETAILS BELL 206 A & B SERIES					
BHA/DRA/358-01-02	MATERIALS LIST (CONTINUED)		TOLERANCE (Except where otherwise stated) Over Up to Tolerance	MARK PART / IN REGION MARKED:				SCALE	1:5							
				WELDING ALL WELDING FULL PENETRATION A 1mm BEAD MUST REMAIN ON AT LEAST ONE SIDE U.N.O				CHECKED BY	C.W. WHITNEY							
			ANGULAR TOLERANCE U.N.O.01 +/- 0.5°					DATE PLOTTED	20/08/98	LEN	339	C1	Drawing Number	BHA/DRA/358-13-01	Revision G	
1	2	3	4	5	6	7	8	9	10	11	12					